โครงการบริหารจัดการและอนุรักษ์พลังงาน

PAPER SIZE : A3(297x420mm.)

OWNER :

CONSULTANT :

King Mongkut's Institute
of Technology Ladkrabang
Chalongkrung Road, Ladkrabang, Bangkok 10520
TEL. (+66) 2-329-8000 , FAX. (+66) 2-329-8204

EPC :

FIRST ISSUE

KEY PLAN

ENGINEER CERTIFICATION

SIGNATURE	
NAME	
REGISTER No.	

REVISION

No.	DATE	BY	DESCRIPTION
0	08/06/18	NL	PRELIMINARY

REVISION OF DRAWING : 0

PROJECT NAME :
โครงการบริหารจัดการ
และอนุรักษ์พลังงาน

DRAWING TITLE :


DRAWING No. :


SHEET : 1	OF : 6	SIZE : A3
DATE : 08/06/18	SCALE : 1:250	


DRAW BY :


CHECKED BY :

APPROVED BY :

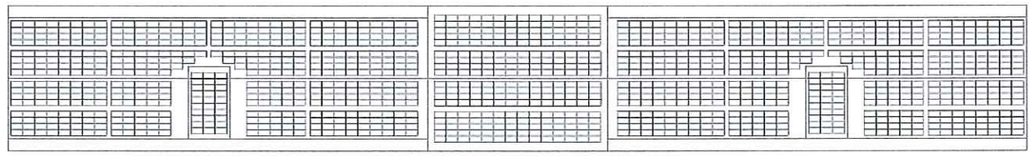

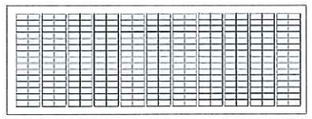

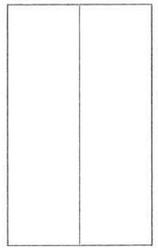

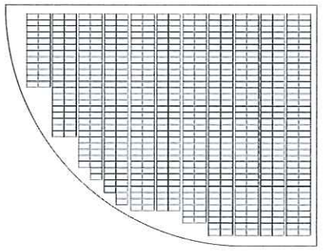

NOTE

TOTAL INSTALLED CAPACITIES = 850.44 kWp

PAPER SIZE : A3(297x420mm.)

OWNER :

CONSULTANT :

King Mongkut's Institute
of Technology Ladkrabang
Chalongkrung Road, Ladkrabang, Bangkok 10520
TEL. (+66) 2-329-8000 , FAX. (+66) 2-329-8204

CONTRACTOR :

PRELIMINARY

KEY PLAN

ENGINEER CERTIFICATION

SIGNATURE	
NAME	SONGKRIT TRERATPICHAN
REGISTER No.	วพก 957

REVISION

No.	DATE	BY	DESCRIPTION
0	07/20/18	–	PRELIMINARY

REVISION OF DRAWING : 0

PROJECT NAME :

Excise Deportment

DRAWING TITLE :

GENERAL ARRANGEMENT

DRAWING No. :


EXD-GA-01

SHEET : 1	OF : 1	SIZE : A3
DATE : 07/20/18	SCALE : 1:1	

DRAW BY :

CHECKED BY :

APPROVED BY :

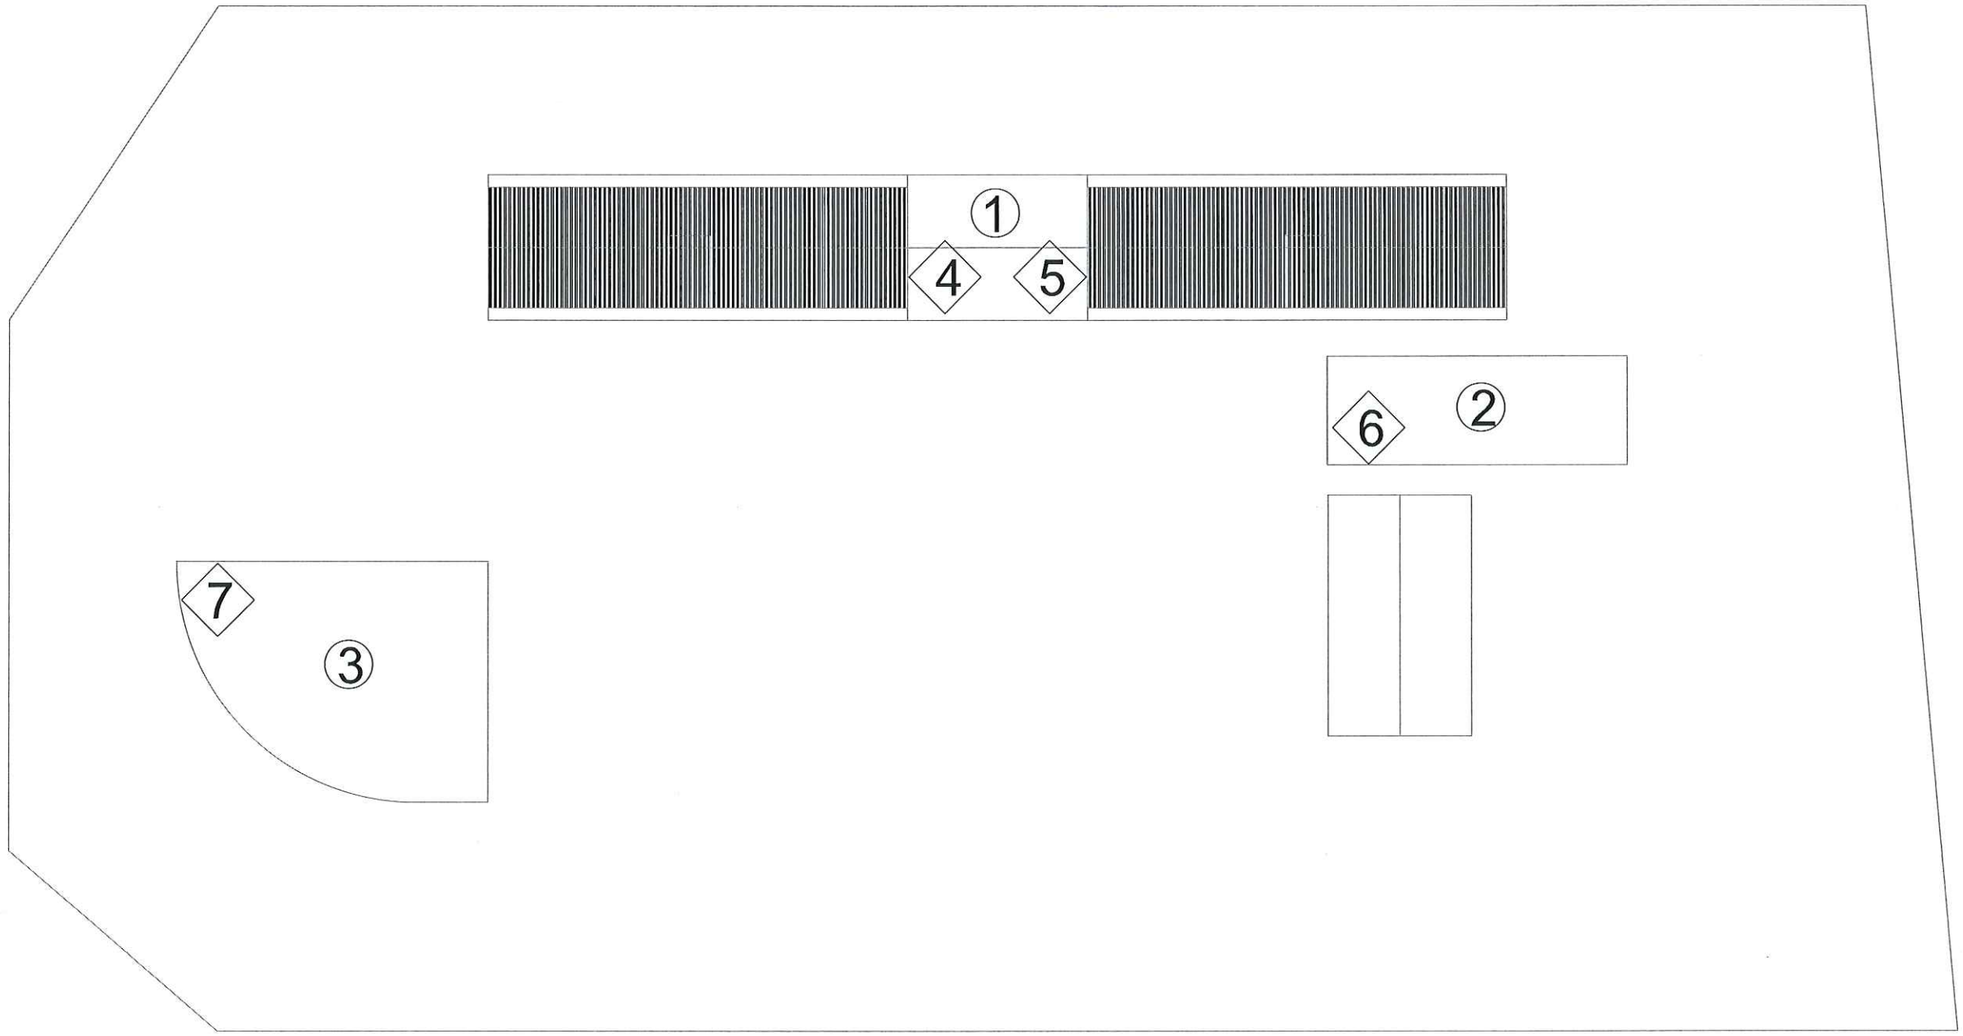

ตำแหน่งที่ตั้งอาคารขออนุญาตดัดแปลง และ ติดตั้งเครื่องจักร

① Head Office

② IT Building

③ Car park

④ MDB PV1 and Inverter Station

⑤ MDB PV2 and Inverter Station

⑥ MDB PV3 and Inverter Station

⑦ MDB PV4 and Inverter Station

PAPER SIZE : A3(297x420mm.)

OWNER :

CONSULTANT :

King Mongkut's Institute
of Technology Ladkrabang
Chalongkrung Road, Ladkrabang, Bangkok 10520
TEL. (+66) 2-329-8000 , FAX. (+66) 2-329-8204

CONTRACTOR :

PRELIMINARY

KEY PLAN

ENGINEER CERTIFICATION

SIGNATURE	
NAME	SONGKRIT TRERATPICHAN
REGISTER No.	วฟก 957

REVISION

No.	DATE	BY	DESCRIPTION
0	07/20/18	–	PRELIMINARY

REVISION OF DRAWING : 0

PROJECT NAME :

Excise Department

DRAWING TITLE :

GENERAL ARRANGEMENT

DRAWING No. :


EXD-GA-01

SHEET : 1	OF : 1	SIZE : A3
DATE : 07/20/18	SCALE : 1:1	

DRAW BY :

CHECKED BY :

APPROVED BY :

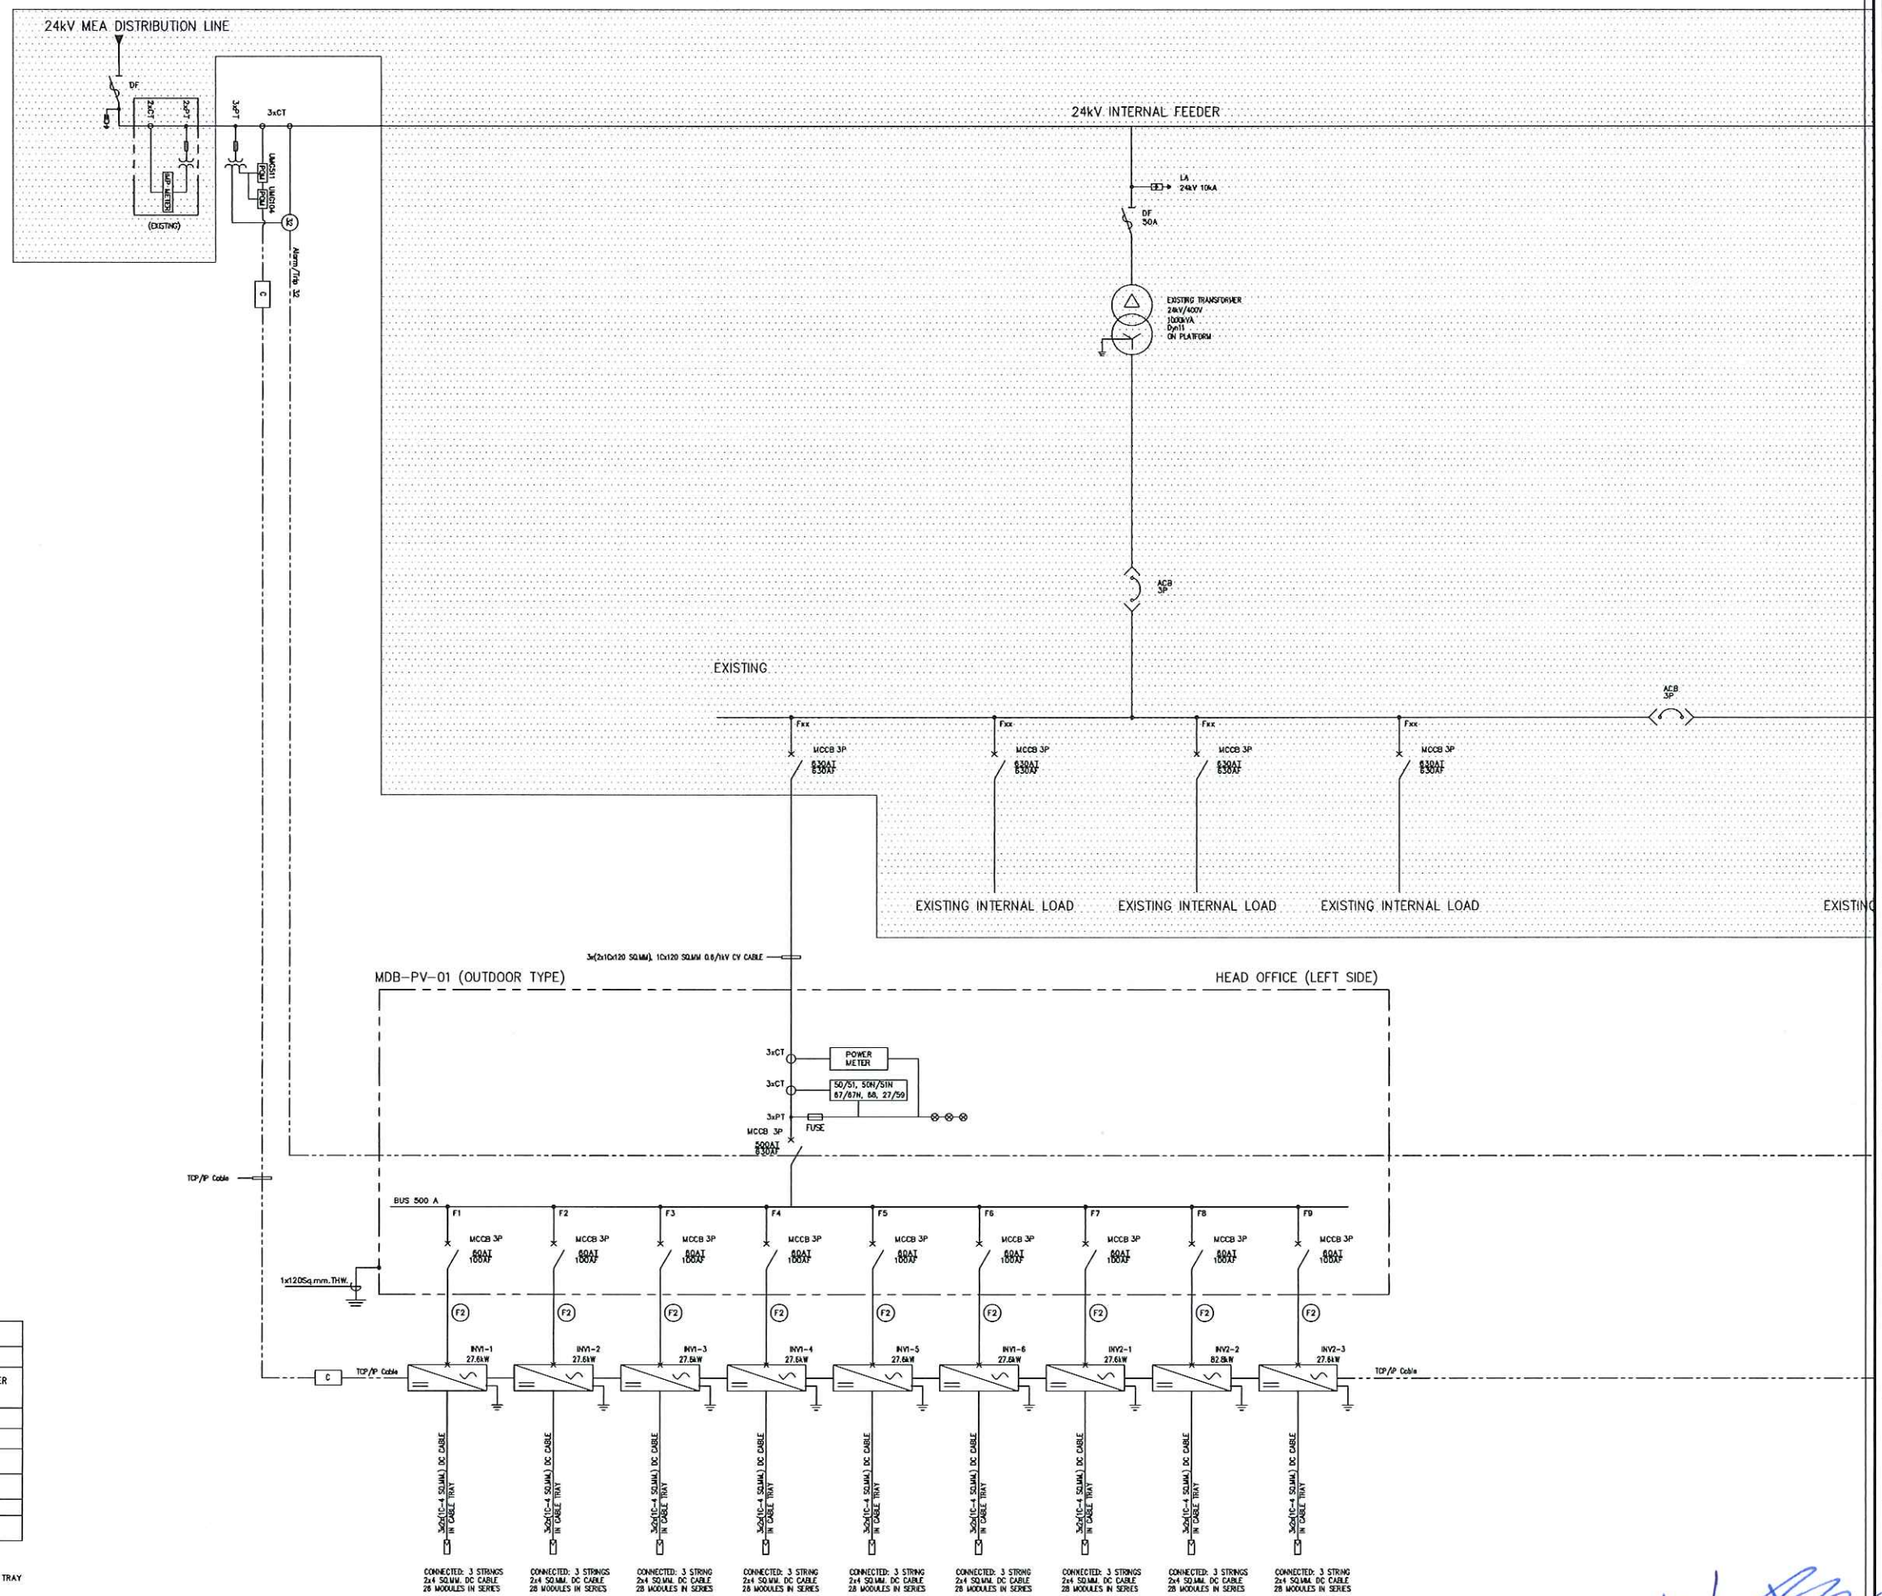

SYMBOL	DESCRIPTION
	LIGHTNING ARRESTER
	EXISTING 24kV/400V TRANSFORMER ONAN Dyn11
	INVERTER
	CIRCUIT BREAKER
	DISCONNECTING SWITCH
	EARTH SWITCH
	HRC FUSE
	PV MODULE

NOTE

(F2) 4C-10,G-6 Sq.mm.CV CABLE IN CABLE TRAY

PAPER SIZE : A3(297x420mm.)

OWNER :

CONSULTANT :

King Mongkut's Institute of Technology Ladkrabang
Chalongkrung Road, Ladkrabang, Bangkok 10520
TEL. (+66) 2-329-8000 , FAX. (+66) 2-329-8204

CONTRACTOR :

PRELIMINARY

KEY PLAN

ENGINEER CERTIFICATION

SIGNATURE	
NAME	SONGKRIT TRERATPICHAN
REGISTER No.	วพก 957

REVISION

No.	DATE	BY	DESCRIPTION
0	07/20/18	–	PRELIMINARY

REVISION OF DRAWING : 0

PROJECT NAME :

DRAWING TITLE :

AC SINGLE LINE DIAGRAM

DRAWING No. :


EXD-EE-01

SHEET : 1	OF : 3	SIZE : A3
DATE : 07/20/18	SCALE : NTS.	

DRAW BY :

CHECKED BY :


APPROVED BY :

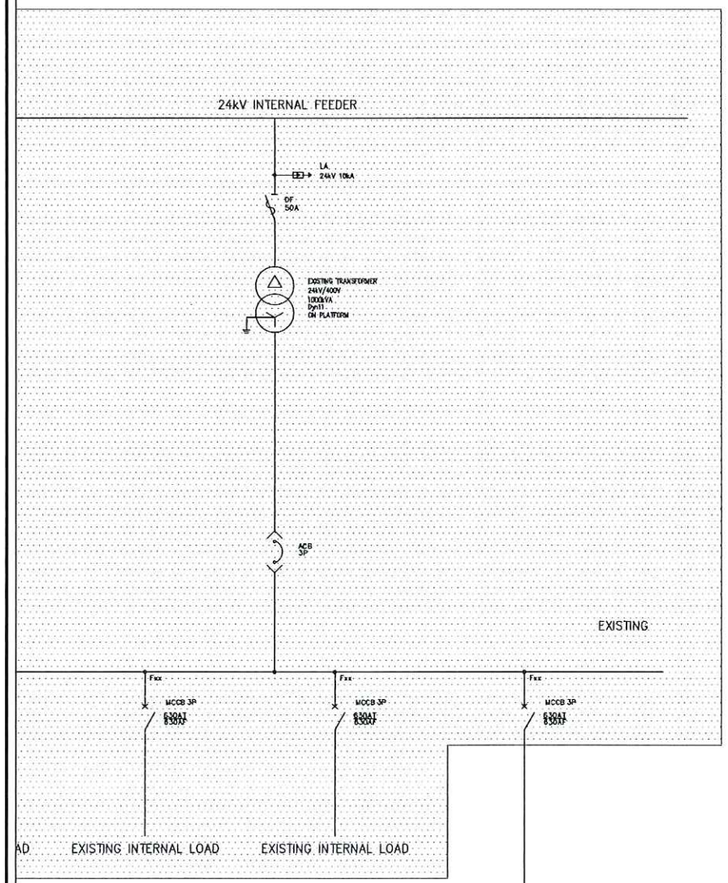


SYMBOL	DESCRIPTION
	LIGHTNING ARRESTER
	EXISTING 24kV/400V TRANSFORMER ONAN Dyn11
	INVERTER
	CIRCUIT BREAKER
	DISCONNECTING SWITCH
	EARTH SWITCH
	HRC FUSE
	PV MODULE

NOTE

(F2) 4C-10,G-6 Sq.mm.CV CABLE IN CABLE TRAY

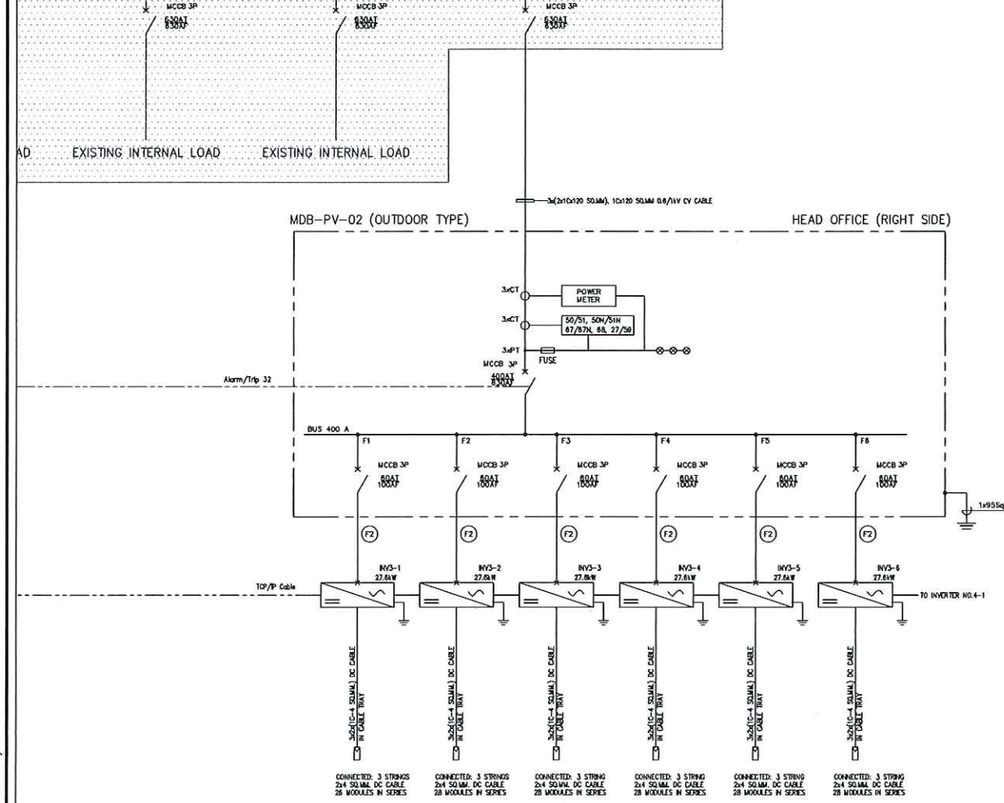

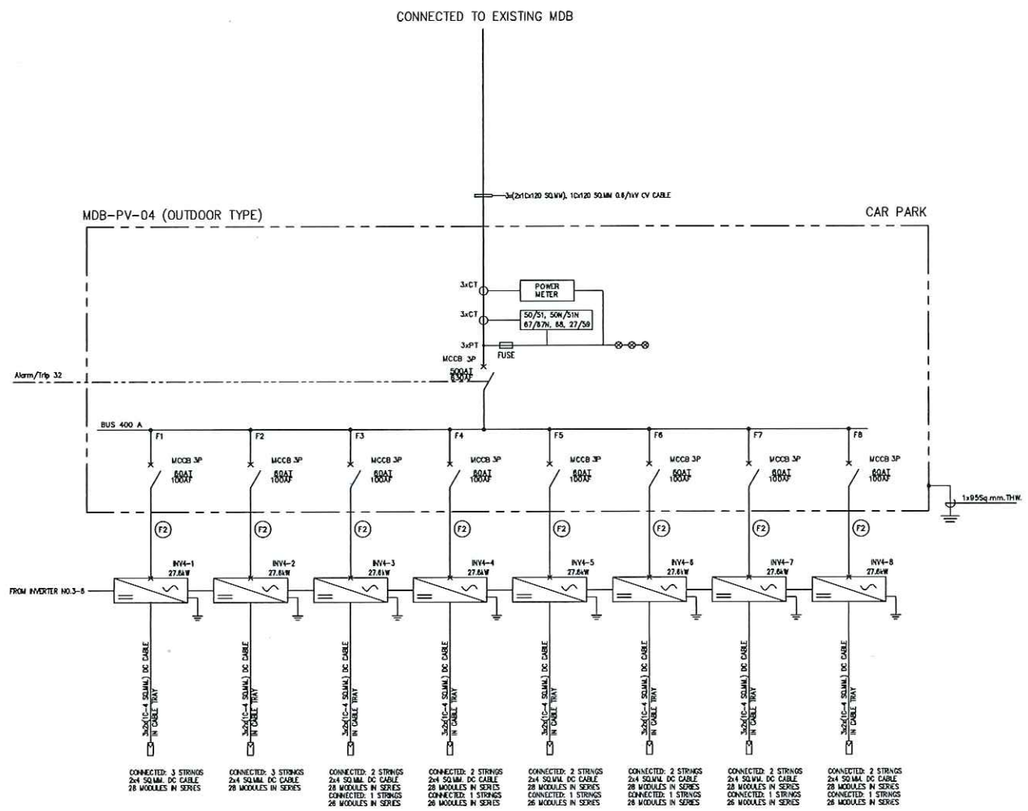

PAPER SIZE : A3(297x420mm.)

OWNER :

CONSULTANT :

King Mongkut's Institute of Technology Ladkrabang
Chalongkrung Road, Ladkrabang, Bangkok 10520
TEL. (+66) 2-329-8000 , FAX. (+66) 2-329-8204

CONTRACTOR :

PRELIMINARY

KEY PLAN

ENGINEER CERTIFICATION

SIGNATURE	
NAME	SONGKRIT TRERATPICHAN
REGISTER No.	วศก 957

REVISION

No.	DATE	BY	DESCRIPTION
0	07/20/18	NL	PRELIMINARY

REVISION OF DRAWING : 0

PROJECT NAME :

DRAWING TITLE :

AC SINGLE LINE DIAGRAM

DRAWING No. :


EXD-EE-01

SHEET : 2	OF : 3	SIZE : A3
DATE : 07/20/18	SCALE : NTS.	

DRAW BY :

CHECKED BY :

APPROVED BY :

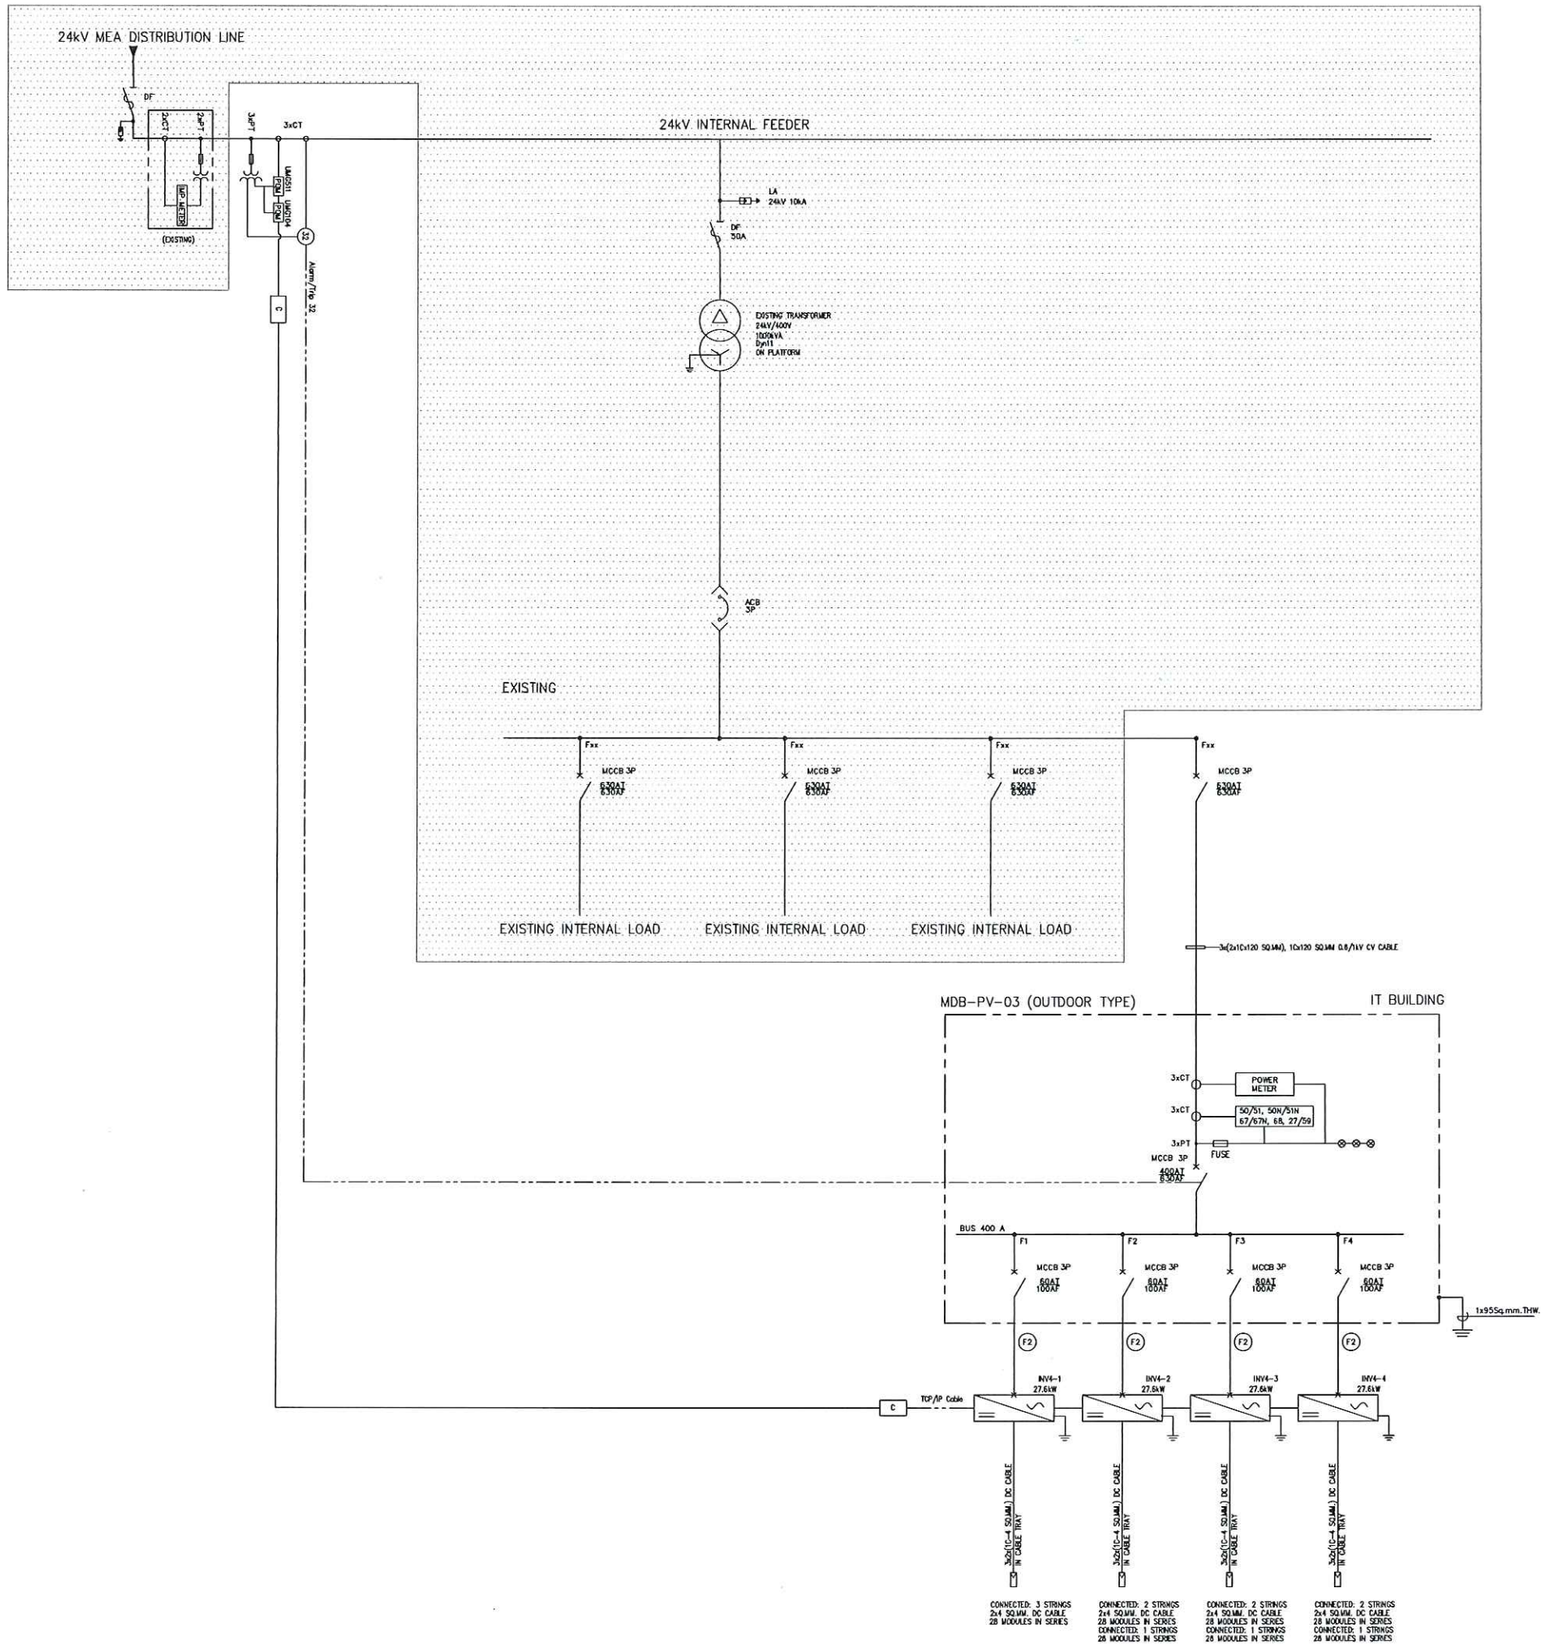

SYMBOL	DESCRIPTION
	LIGHTNING ARRESTER
	EXISTING 24kV/400V TRANSFORMER ONAN Dyn11
	INVERTER
	ORCUIT BREAKER
	DISCONNECTING SWITCH
	EARTH SWITCH
	HRC FUSE
	PV MODULE

NOTE

(F2) 4C-10,G-6 Sq.mm.CV CABLE IN CABLE TRAY

PAPER SIZE : A3(297x420mm.)

OWNER :

CONSULTANT :

King Mongkut's Institute of Technology Ladkrabang
Chalongkrung Road, Ladkrabang, Bangkok 10520
TEL. (+66) 2-329-8000 , FAX. (+66) 2-329-8204

CONTRACTOR :

PRELIMINARY

KEY PLAN

ENGINEER CERTIFICATION

SIGNATURE	
NAME	SONGKRIT TRERATPICHAN
REGISTER No.	วพก 957

REVISION

No.	DATE	BY	DESCRIPTION
0	07/20/18	NL	PRELIMINARY

REVISION OF DRAWING : 0

PROJECT NAME :

DRAWING TITLE :

AC SINGLE LINE DIAGRAM

DRAWING No. :


EXD-EE-01


SHEET : 3	OF : 3	SIZE : A3
DATE : 07/20/18	SCALE : NTS.	


DRAW BY :


CHECKED BY :


APPROVED BY :

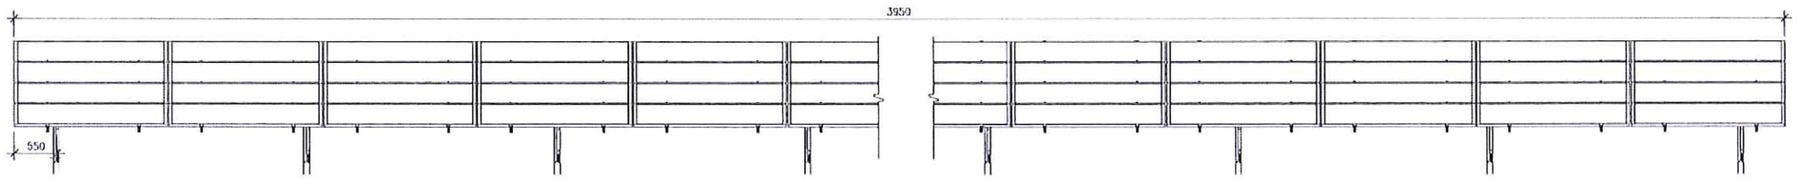


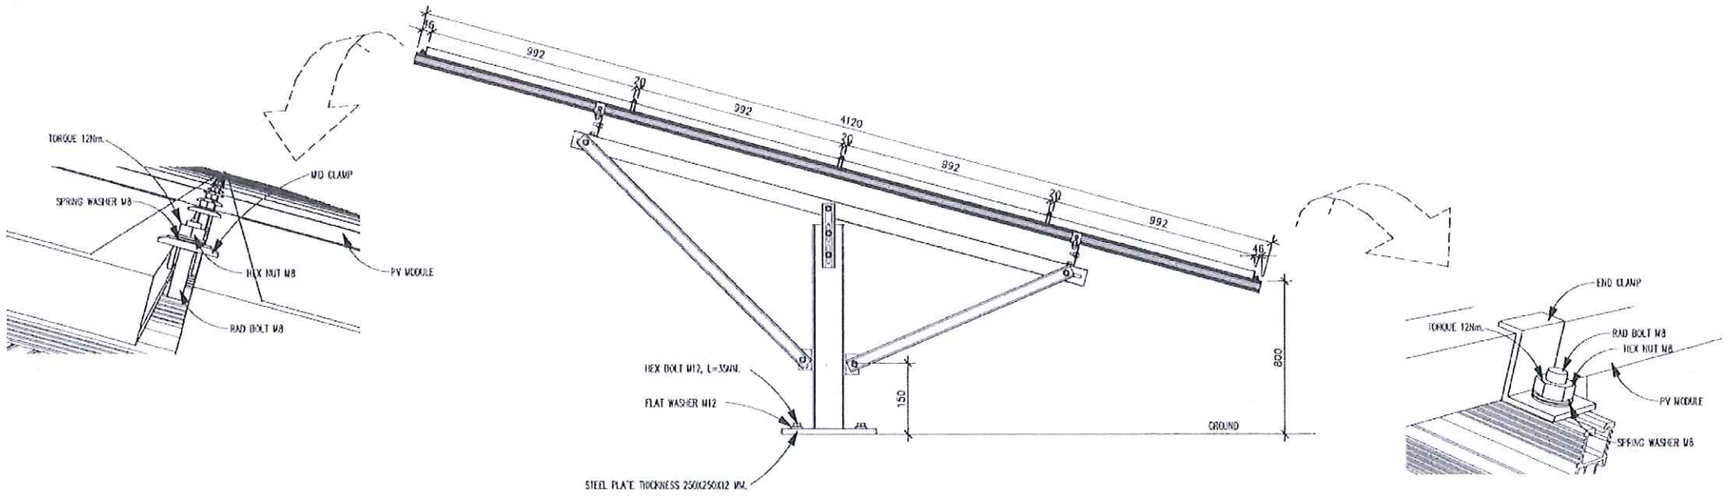


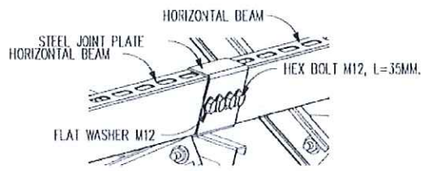


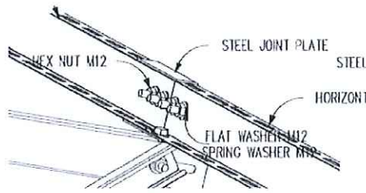


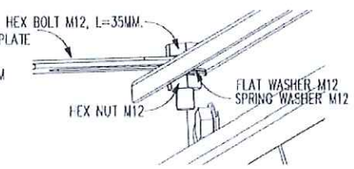


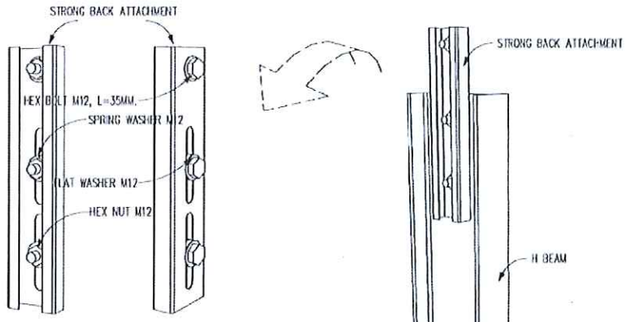

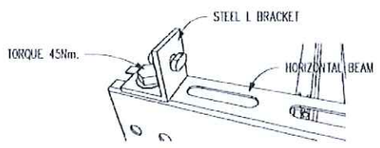

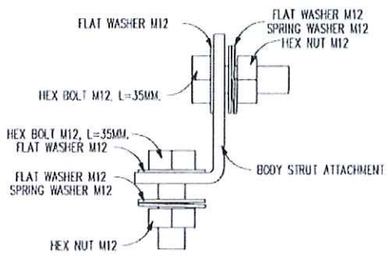

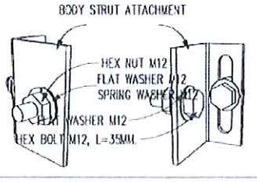

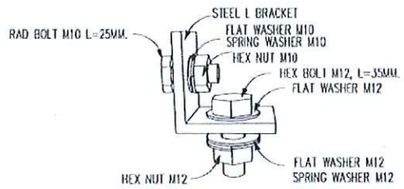



ITEM	DESIGNATION	MATERIAL
1	H BEAM	GALV. STEEL
2	STRONGBACK ATTACHMENT ASSEMBLY	GALV. STEEL
3	STRONGBACK ASSEMBLY (H) TILT=15	GALV. STEEL
4	STRUT ATTACHMENT ASSEMBLY	GALV. STEEL
5	HONRIZONTAL BEAM L= 3200 MM.	GALV. STEEL
6	HONRIZONTAL BEAM L= 3440 MM.	GALV. STEEL
7	MODULE 1956x992x40MM.	SUPPLY BY OTHER
8	RAIL JOINT ASSEMBLY (H)	GALV. STEEL
9	BOLT M12 ASSEMBLY	GALV. STEEL
10	STEEL L BRACKET ASSEMBLY SGMH	GALV. STEEL & STAINLESS STEEL
11	ALUMINUM LD R3 RAIL L = 4120 MM.	AL.ALLOY
12	MID CLAMP	AL.ALLOY&STAINLESS STEEL
13	END CLAMP	AL.ALLOY&STAINLESS STEEL

NOTE :
1. ALL DIMENSION ARE IN MILLIMETERS.

PAPER SIZE : A3(297x420mm.)

OWNER :

CONSULTANT:

King Mongkut's Institute
of Technology Ladkrabang
Chalongkrung Road, Ladkrabang, Bangkok 10520
TEL. (+66) 2-329-8000 , FAX. (+66) 2-329-8294

EPC :

preliminary

KEY PLAN

ENGINEER CERTIFICATION

SIGNATURE	
NAME	SONGKRIT TRERATPICHAN
REGISTER No.	วพก. 957

REVISION

No.	DATE	BY	DESCRIPTION
	08/05/18	-	PRELIMINARY


REVISION OF DRAWING : 0

PROJECT NAME :
โครงการบริหารจัดการ
และอนุรักษ์พลังงาน

DRAWING TITLE :
TYPICAL MOUNTING STRUCTURE DETAIL

DRAWING No. :
EXD-20180721

SHEET : 1	CF : 1	SIZE : A3
DATE :	SCALE :	
DRAW BY : Pnichet Sivina		
CHECKED BY :		
APPROVED BY :		

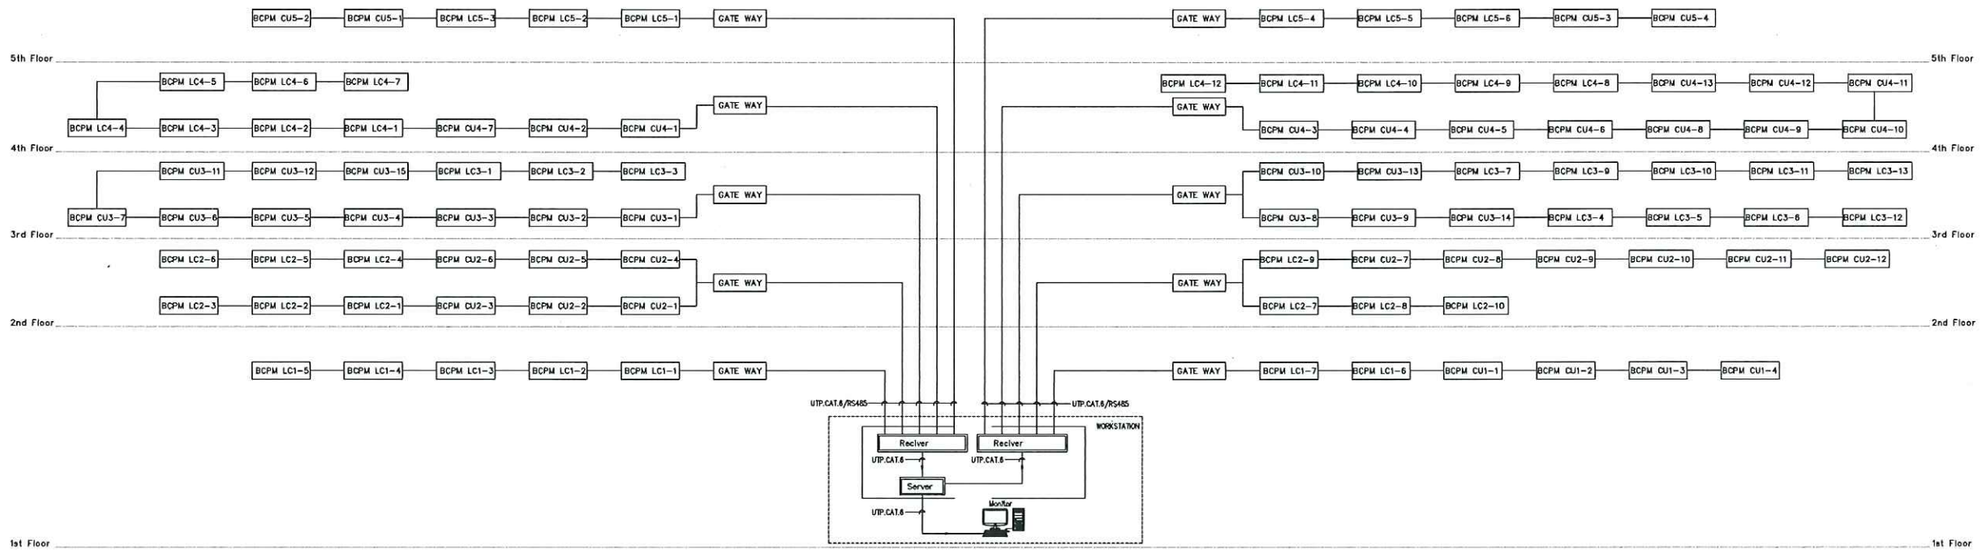

ไดอะแกรมระบบ Monitor

PAPER SIZE : A3(297x420mm.)

OWNER :

CONSULTANT :

King Mongkut's Institute
of Technology Ladkrabang
Chalongkrung Road, Ladkrabang, Bangkok 10520
TEL. (+66) 2-329-8000 , FAX. (+66) 2-329-8204

CONTRACTOR :

PRELIMINARY

KEY PLAN

ENGINEER CERTIFICATION

SIGNATURE	
NAME	SONGKRIT TRERATPICHAN
REGISTER No.	วฟก1957

REVISION

No.	DATE	BY	DESCRIPTION
0	07/20/18	–	PRELIMINARY

REVISION OF DRAWING : 0

PROJECT NAME :

DRAWING TITLE :

AC SINGLE LINE DIAGRAM

DRAWING No. :


EXD-COM-01

SHEET : 1	OF : 1	SIZE : A3
DATE : 07/20/18	SCALE : NTS.	

DRAW BY :

CHECKED BY :

APPROVED BY :

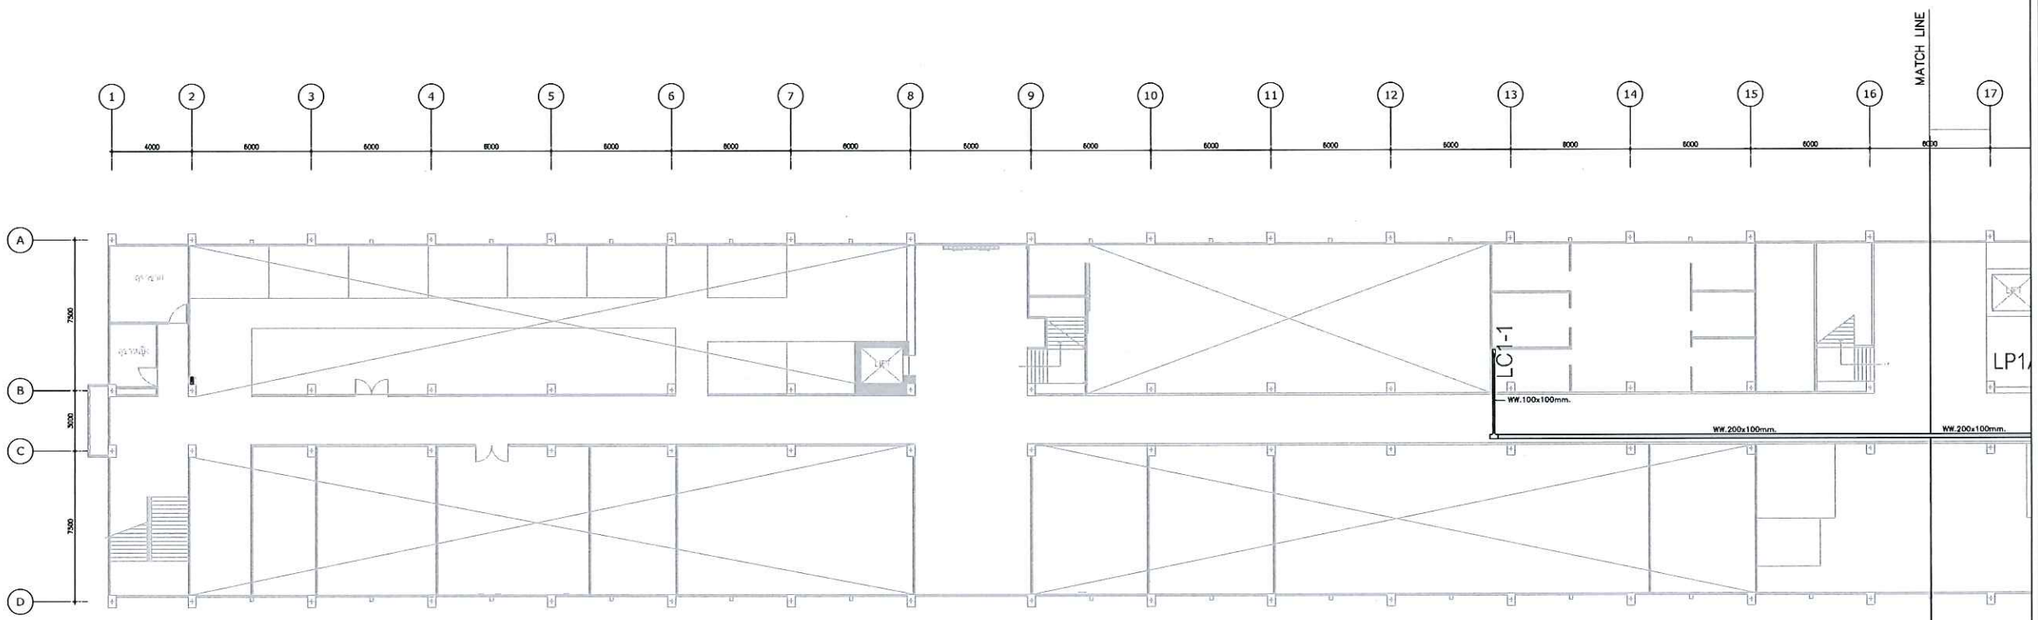

OVER VIEW FLOOR 1

PAPER SIZE : A3(297x420mm.)

OWNER :

CONSULTANT :

King Mongkut's Institute
of Technology Ladkrabang
Chalongkrung Road, Ladkrabang, Bangkok 10520
TEL. (+66) 2-329-8000 , FAX. (+66) 2-329-8204

CONTRACTOR :

PRELIMINARY

KEY PLAN

ENGINEER CERTIFICATION

SIGNATURE	
NAME	SONGKRIT TRERATPICHAN
REGISTER No.	วฟก 957

REVISION

No.	DATE	BY	DESCRIPTION
	07/20/18	–	PRELIMINARY

REVISION OF DRAWING : 0

PROJECT NAME :

Excise Department

DRAWING TITLE :

1st FLOOR PLAN

DRAWING No. :


EXD-20180720

SHEET : 2	OF : 2	SIZE : A3
DATE :	SCALE : 1:300	

DRAW BY :

CHECKED BY :

APPROVED BY :

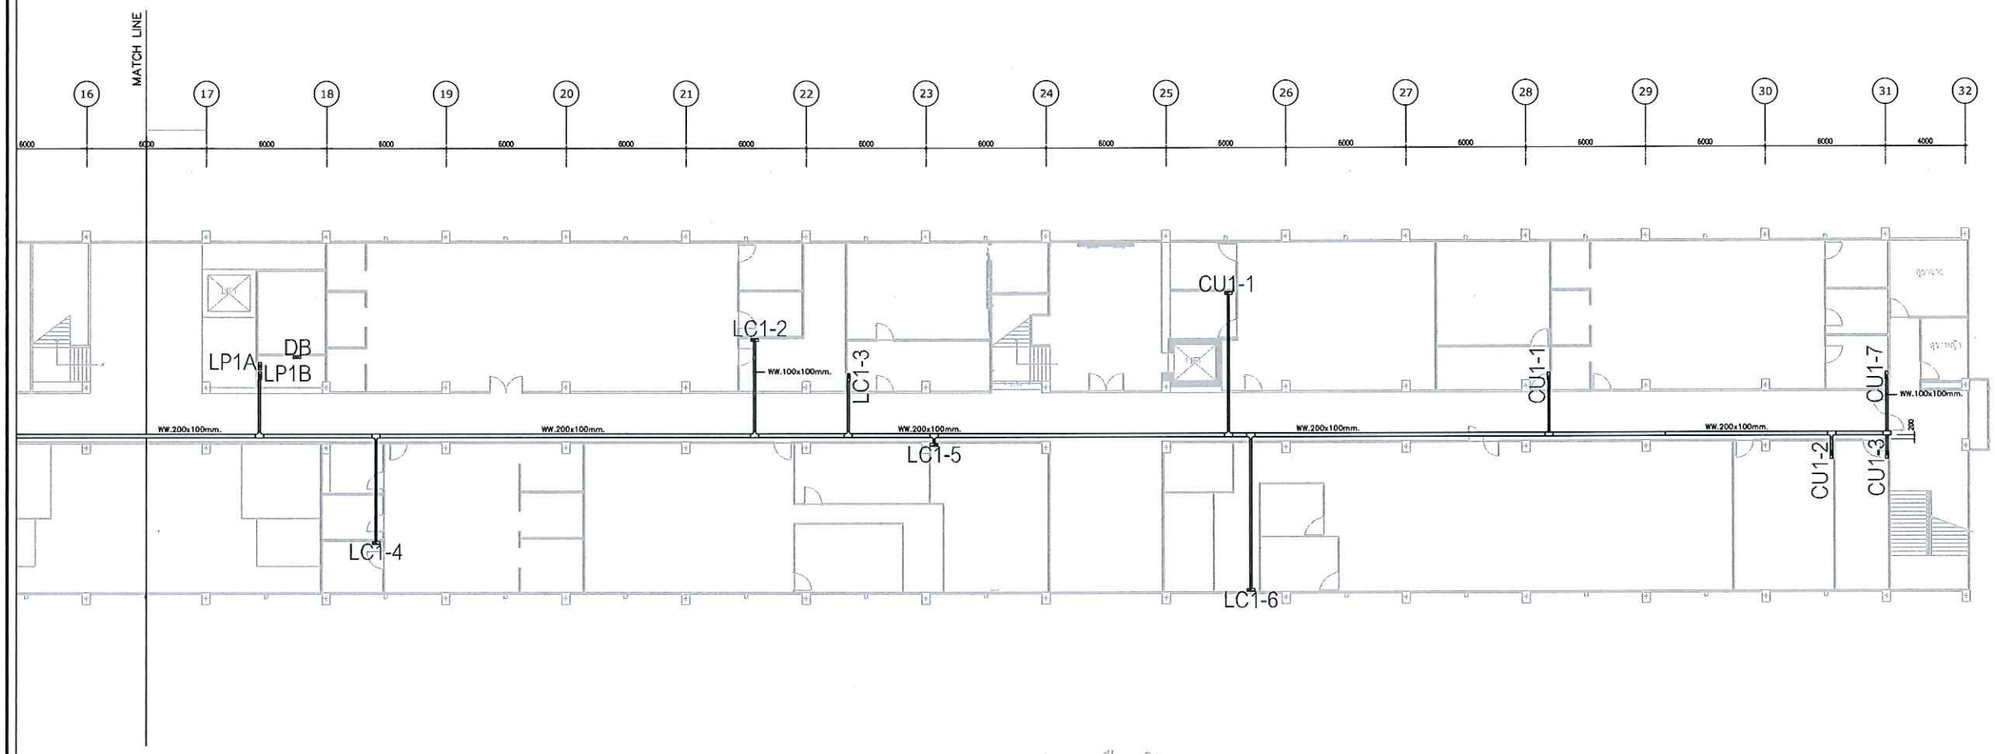

แปลนพื้นชั้น 1

PAPER SIZE : A3(297x420mm.)

OWNER :

CONSULTANT :

King Mongkut's Institute
of Technology Ladkrabang
Chalongkrung Road, Ladkrabang, Bangkok 10520
TEL. (+66) 2-329-8000 , FAX. (+66) 2-329-8204

CONTRACTOR :

PRELIMINARY

KEY PLAN

ENGINEER CERTIFICATION

SIGNATURE	
NAME	SONGKRIT TRERATPICHAN
REGISTER No.	วฟก 957

REVISION

No.	DATE	BY	DESCRIPTION
	07/20/18	–	PRELIMINARY

REVISION OF DRAWING : 0

PROJECT NAME :

Excise Department

DRAWING TITLE :

1st FLOOR PLAN

DRAWING No. :

EXD-20180720

SHEET : 1	OF : 2	SIZE : A3
DATE :	SCALE : 1:300	

DRAW BY :

CHECKED BY :

APPROVED BY :